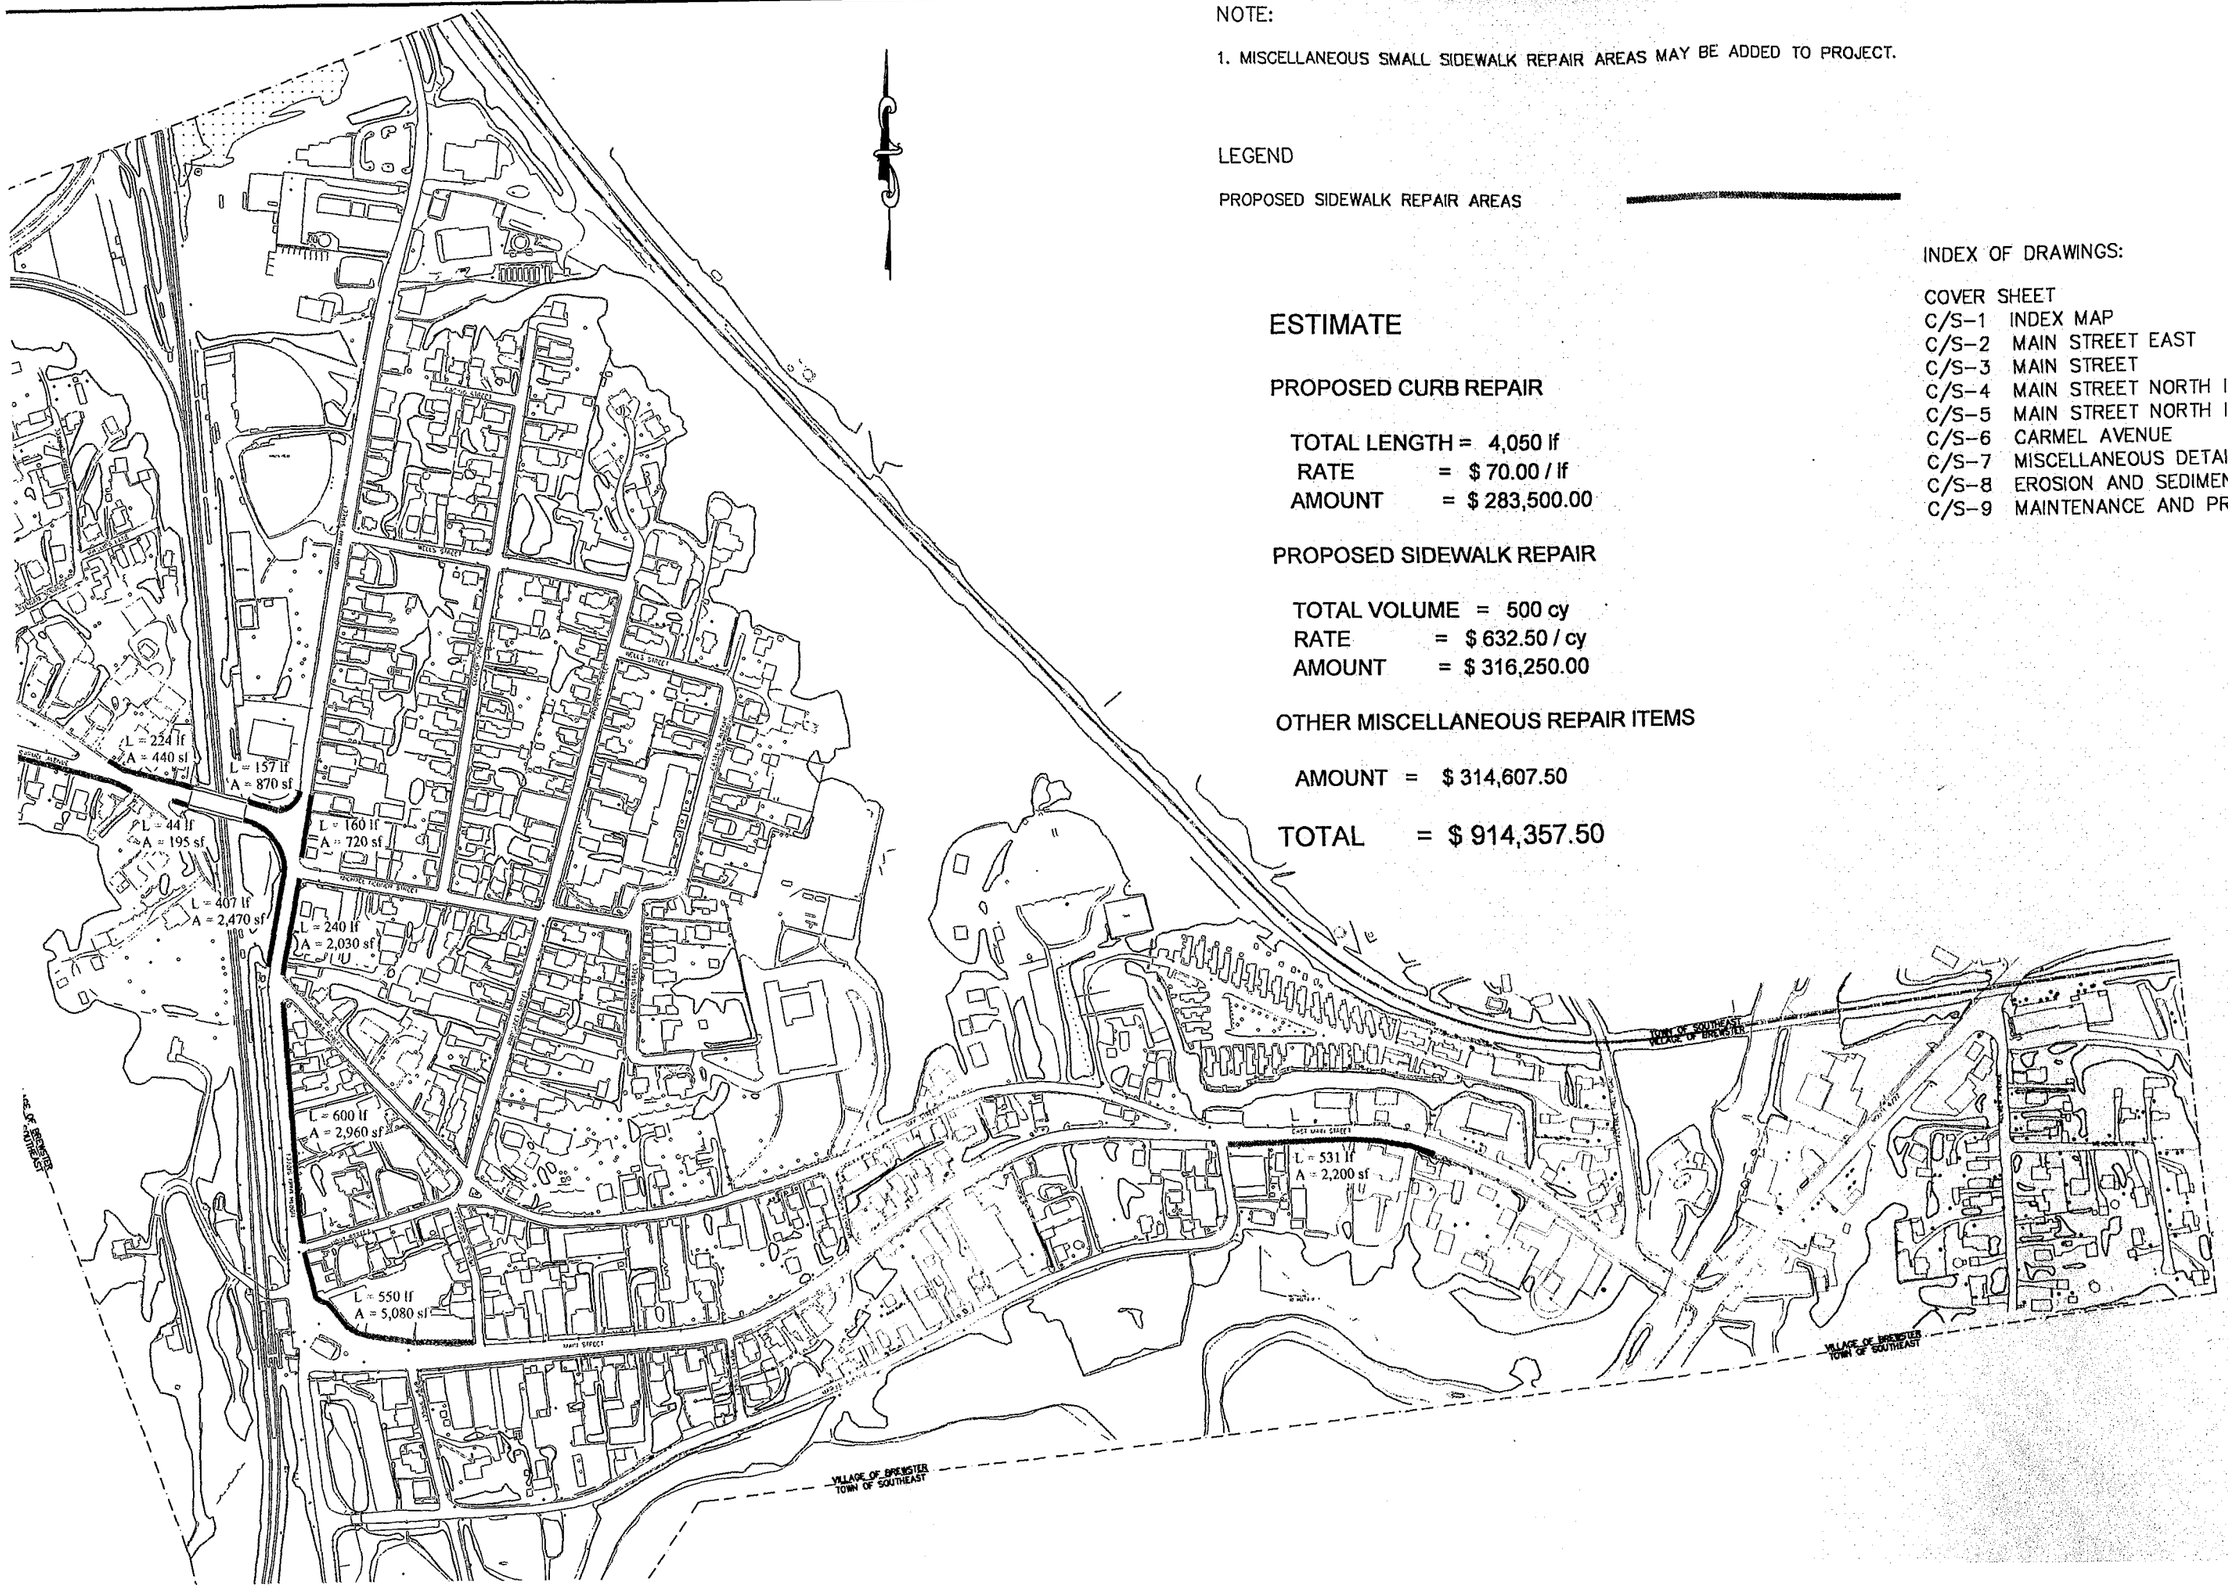

NOTE:

1. MISCELLANEOUS SMALL SIDEWALK REPAIR AREAS MAY BE ADDED TO PROJECT.

LEGEND

PROPOSED SIDEWALK REPAIR AREAS

ESTIMATE

PROPOSED CURB REPAIR

TOTAL LENGTH = 4,050 lf
RATE = $ 70.00 / lf
AMOUNT = $ 283,500.00

PROPOSED SIDEWALK REPAIR

TOTAL VOLUME = 500 cy
RATE = $ 632.50 / cy
AMOUNT = $ 316,250.00

OTHER MISCELLANEOUS REPAIR ITEMS

AMOUNT = $ 314,607.50

TOTAL = $ 914,357.50

INDEX OF DRAWINGS:

COVER SHEET
C/S-1 INDEX MAP
C/S-2 MAIN STREET EAST
C/S-3 MAIN STREET
C/S-4 MAIN STREET NORTH I
C/S-5 MAIN STREET NORTH II
C/S-6 CARMEL AVENUE
C/S-7 MISCELLANEOUS DETAILS
C/S-8 EROSION AND SEDIMENT CONTROL
C/S-9 MAINTENANCE AND PROTECTION OF TRAFFIC